FURNITURE LEGEND	
1	CHILD'S BED
2	NIGHT STAND
3	DINING ROOM TABLE & CHAIRS
4	KITCHEN ISLAND STOOLS
5	WALK-IN SHOWER
6, 12	TOILET
7	FREE STANDING SINK
8	KITCHEN SINK
9	STOVE
10	FRIDGE
11	BATHTUB
13	BATHROOM VANITY & SINK
14	LOVE SEAT
15	COFFEE TABLE
16	CHAIR
17	PARENT'S BED
18, 19	NIGHT STAND

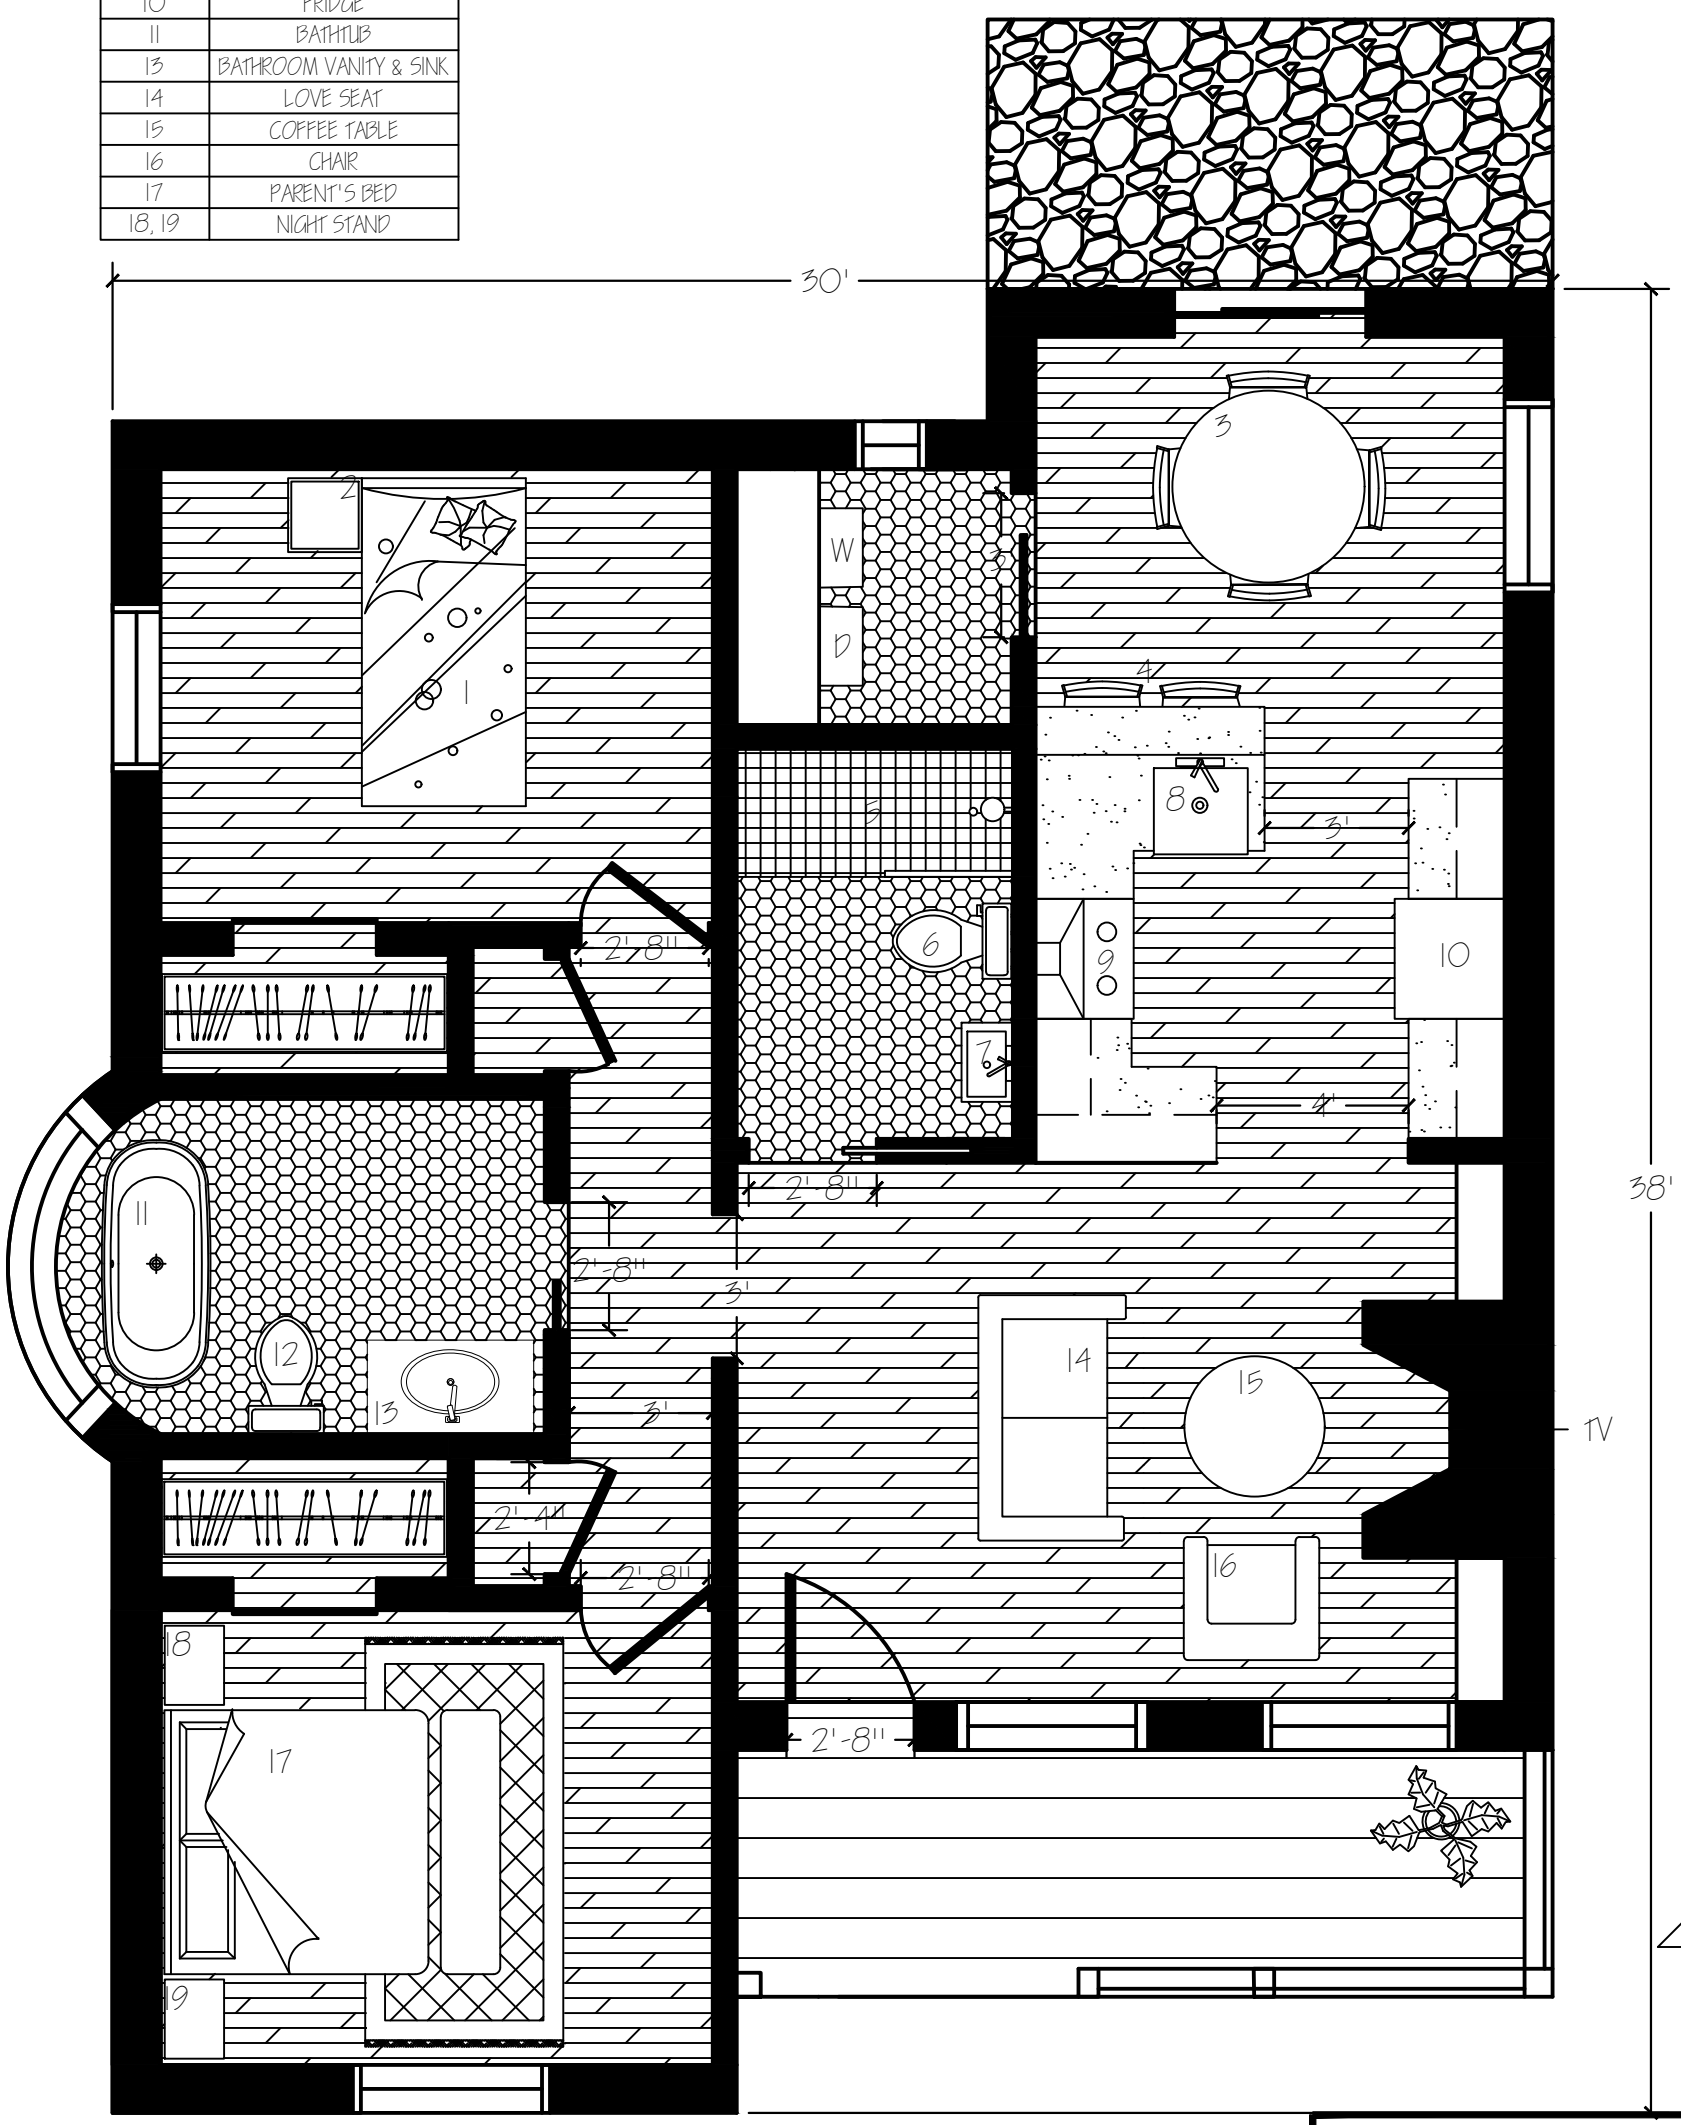

DESIGN BY AMY	
THE MCCONNELLS	
FINAL PROJECT	
	A. [redacted]
1/4":1'	6-APR-20
FLOOR PLAN	1 OF 3